No.	Grantor	Grantee	Instr.	Date	Record	Cont. No.	Remarks
1	South Memphis Land Co.	Y. & M. V. RR. Co.	Cont.	8-26-06	386-323	8-24-06	[illegible]
2			Easement	10-2-07	409-593	8-18-09	[illegible]
3			Pass.				

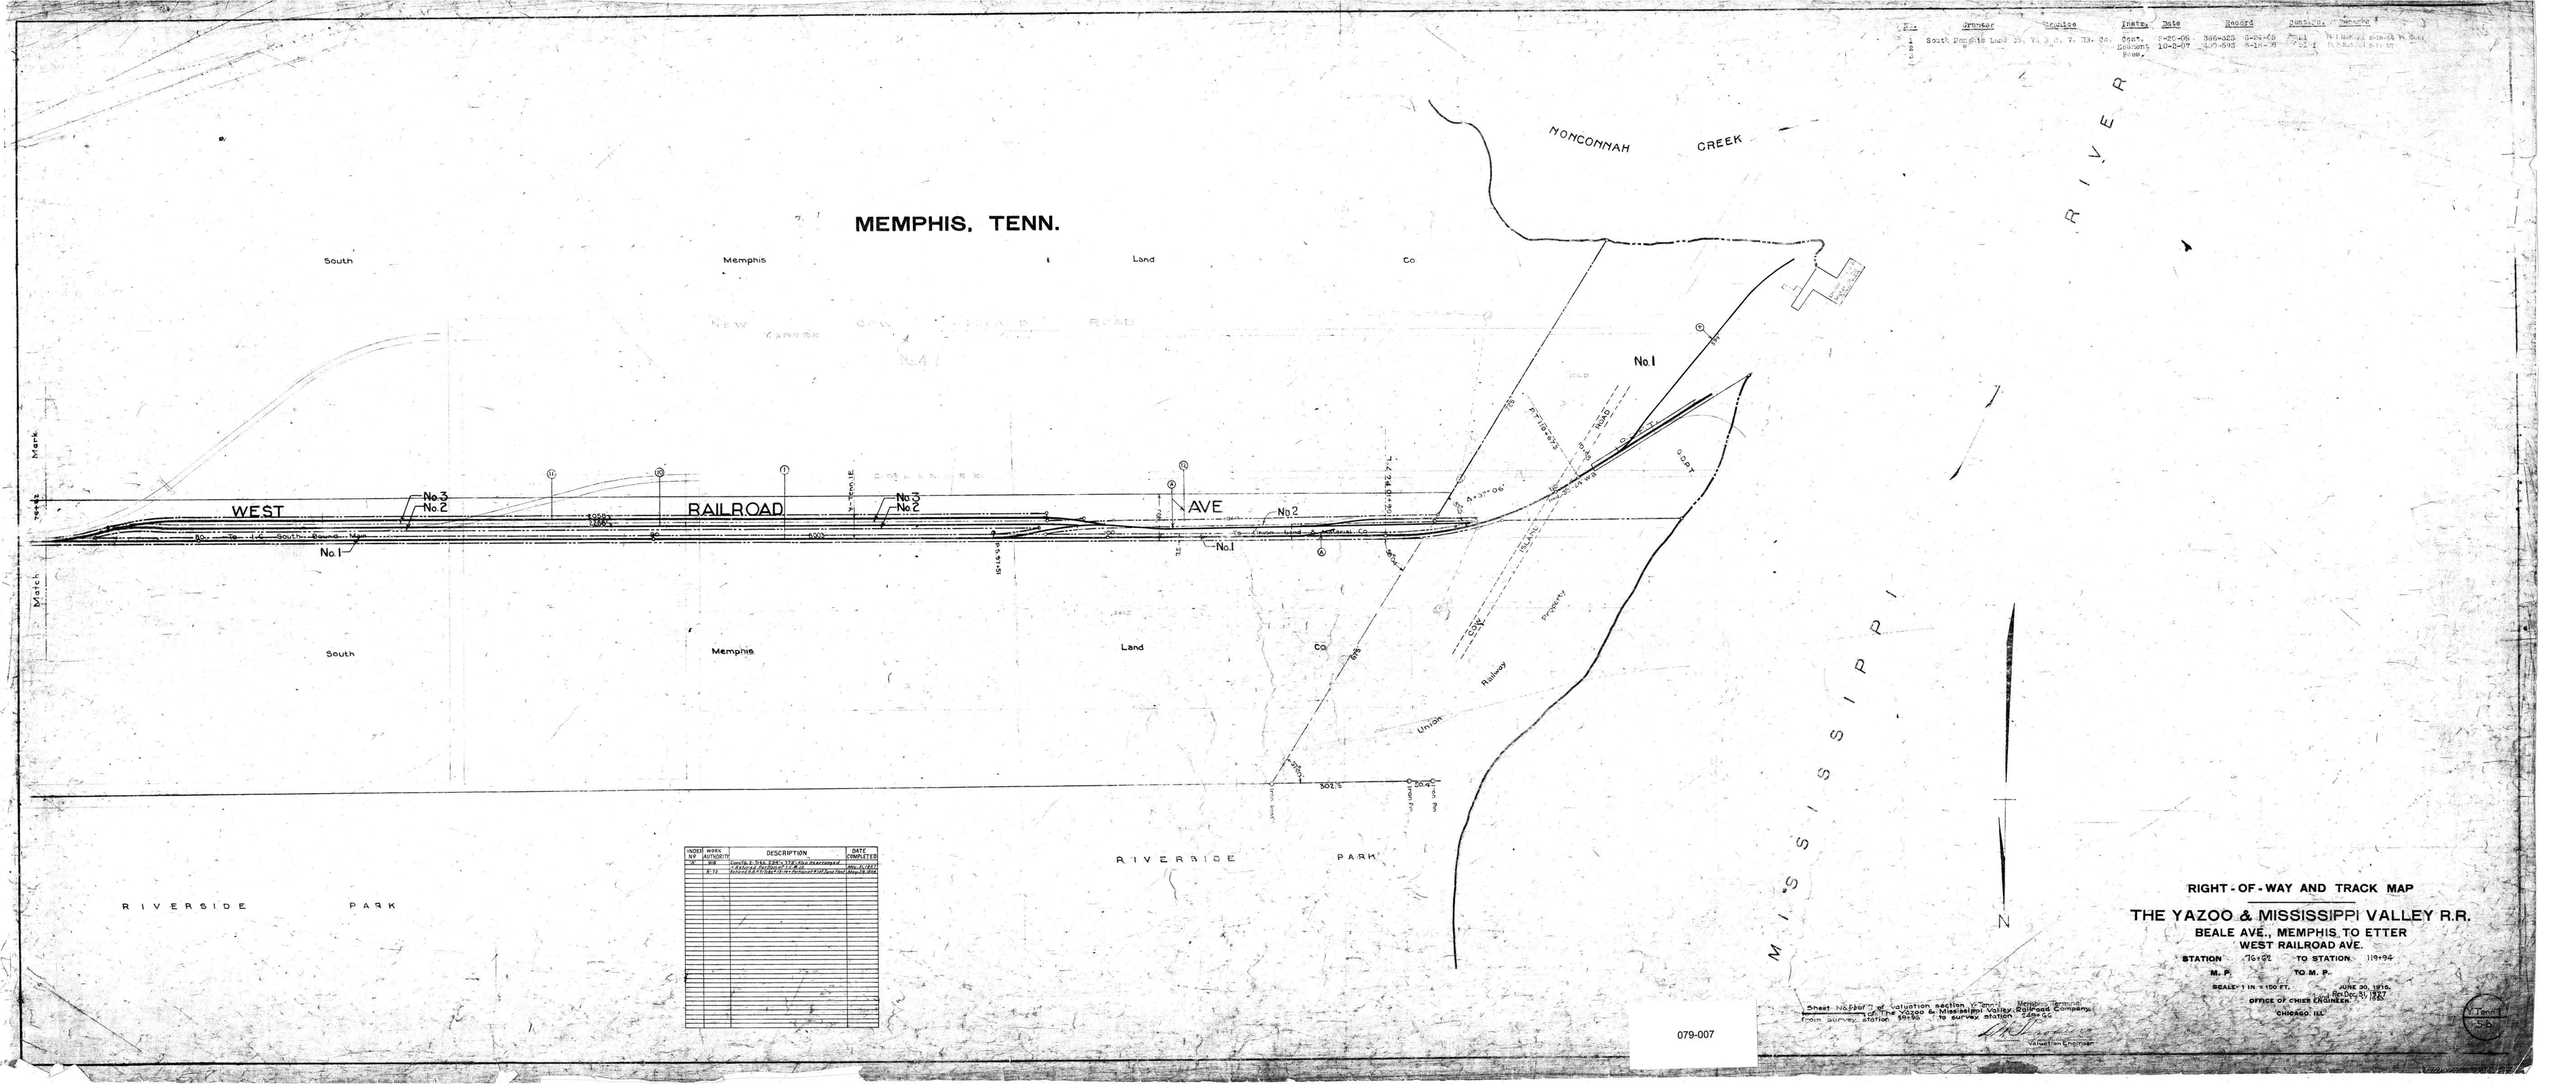

INDEX NO	WORK AUTHORITY	DESCRIPTION	DATE COMPLETED
A	[illegible]	[illegible]	[illegible]
		[illegible]	[illegible]
	[illegible]	[illegible]	[illegible]

Sheet No. [illegible] of valuation section Y-Tenn-1 Memphis Terminal
from survey station of The Yazoo & Mississippi Valley Railroad Company
to survey station 249+66
Valuation Engineer

RIGHT-OF-WAY AND TRACK MAP

THE YAZOO & MISSISSIPPI VALLEY R.R.

BEALE AVE., MEMPHIS TO ETTER
WEST RAILROAD AVE.

STATION 76+62 TO STATION 119+94
M. P. TO M. P.

SCALE: 1 IN. = 100 FT. JUNE 30, 1915.
Rev. Dec. 31, 1927
Rev. 1933

OFFICE OF CHIEF ENGINEER
CHICAGO, ILL.

Y-Tenn-1
S-b

079-007